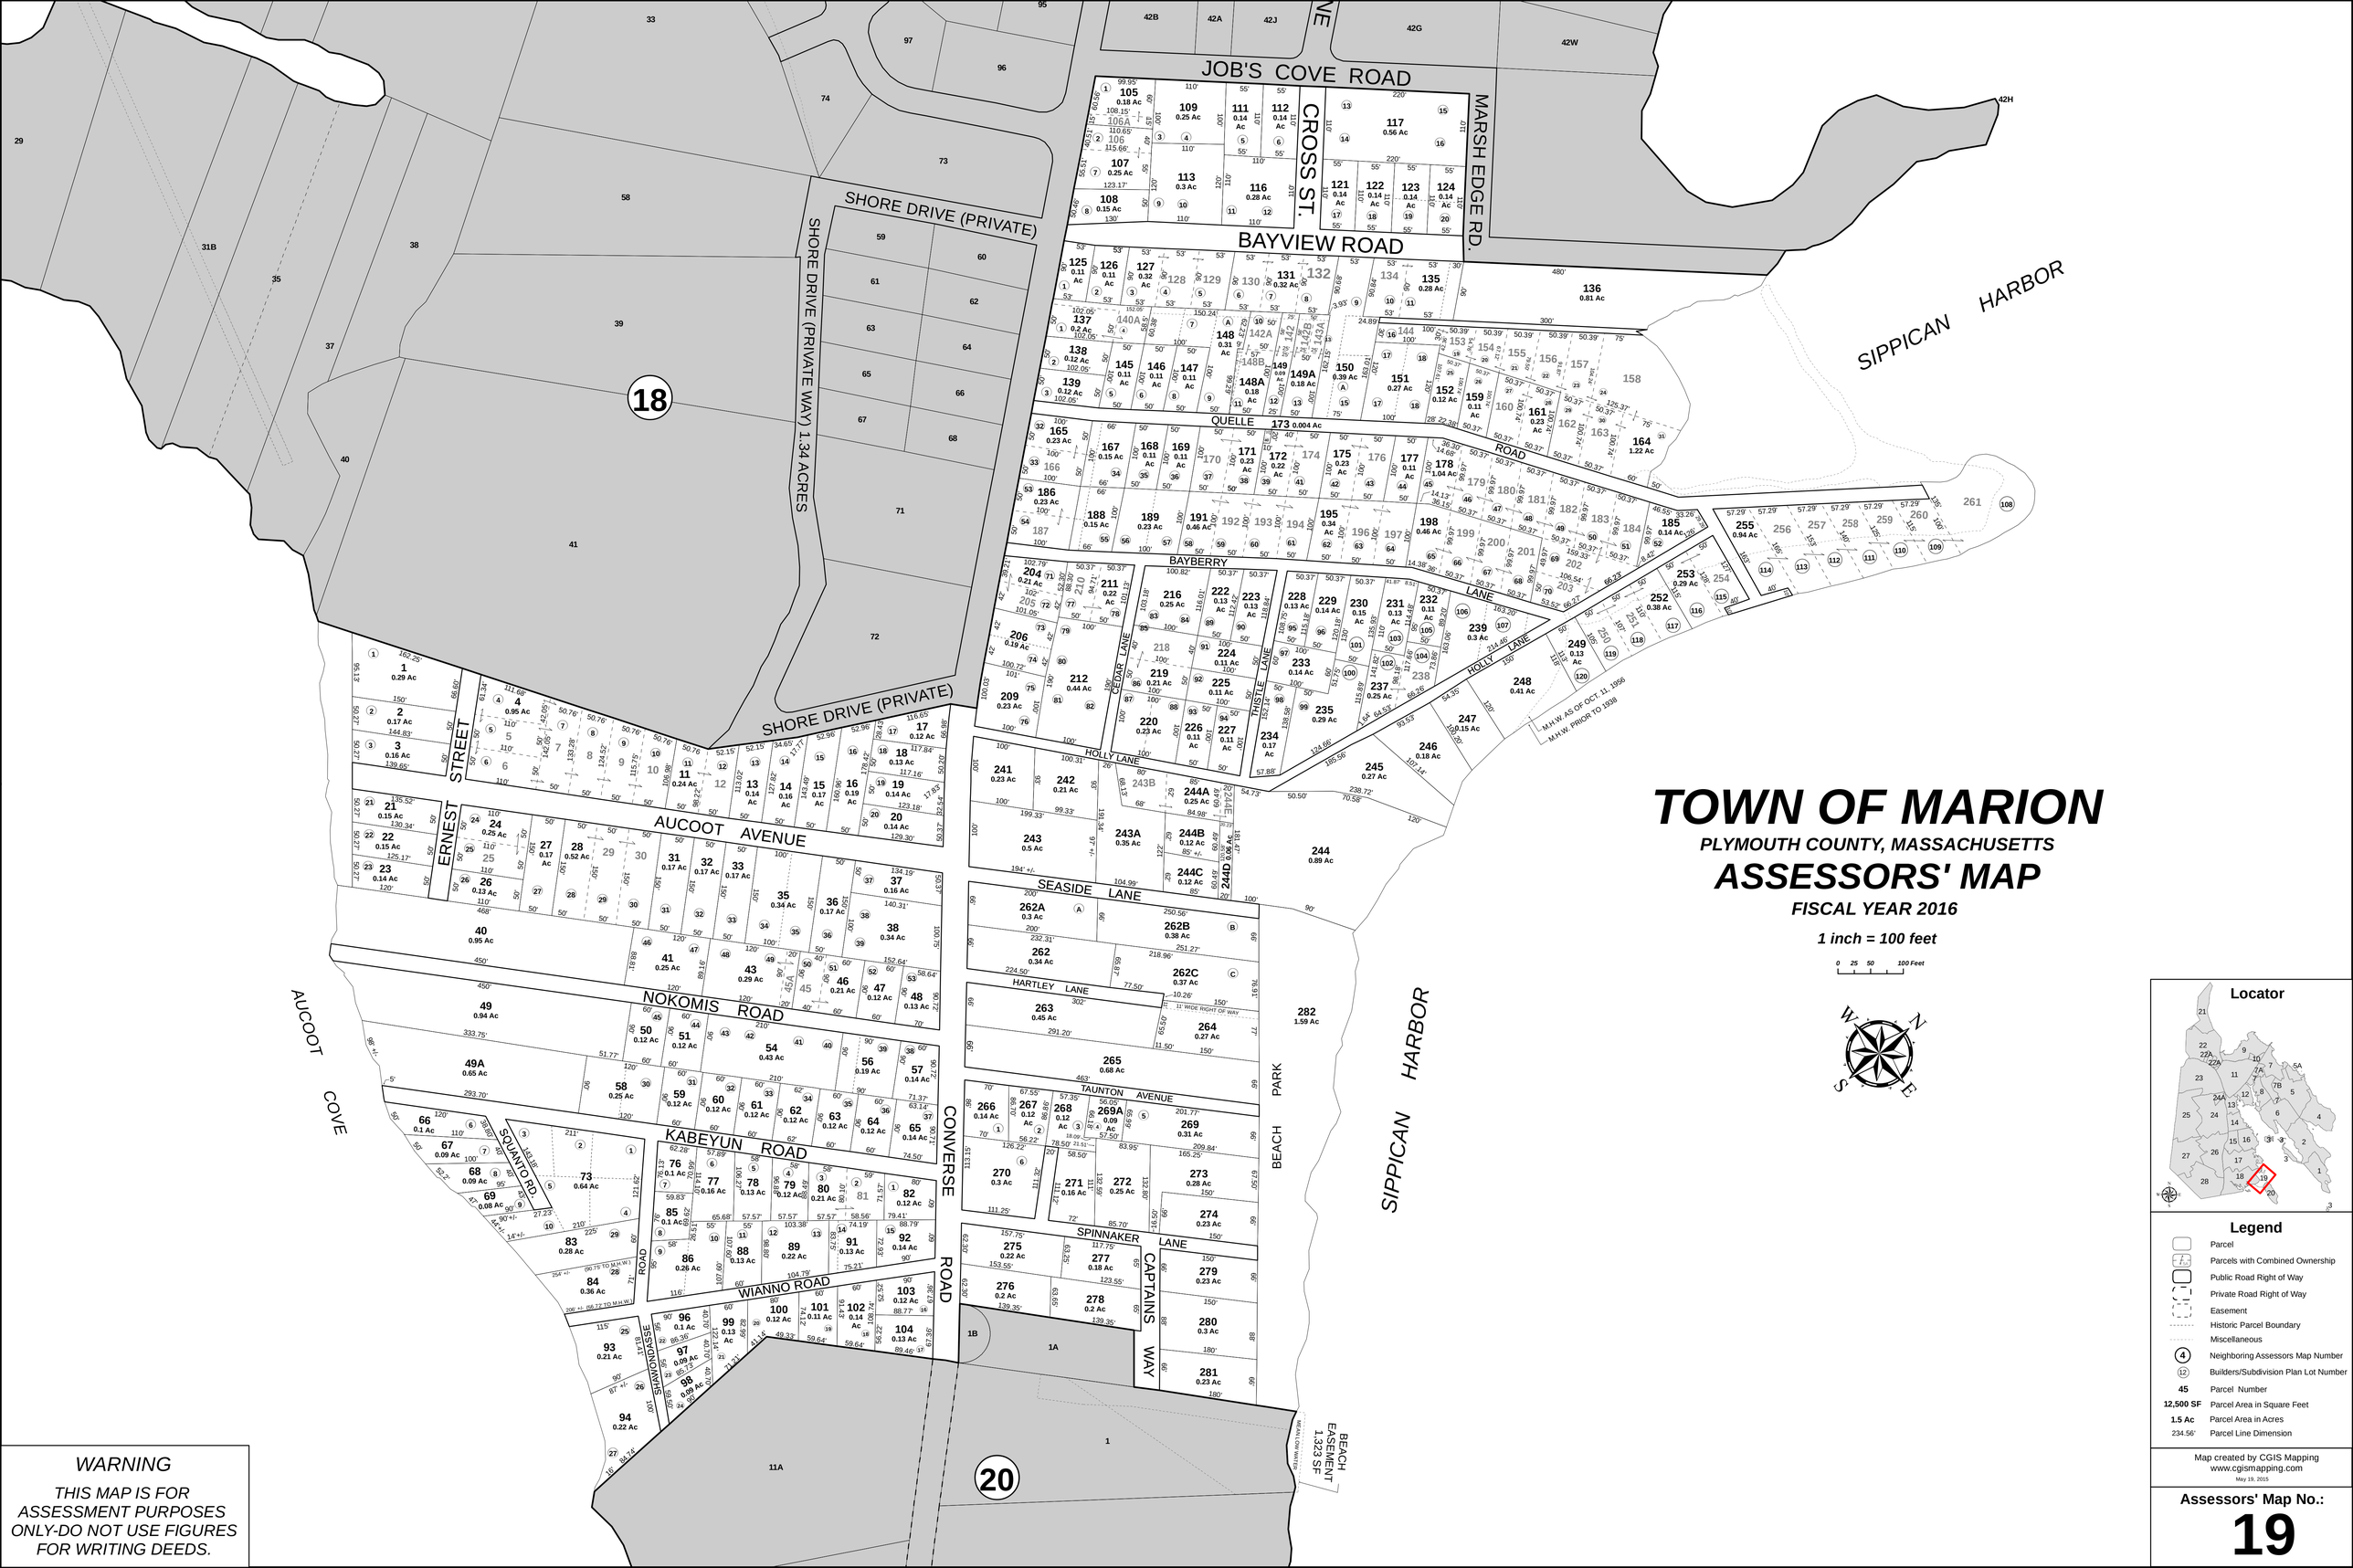

TOWN OF MARION

PLYMOUTH COUNTY, MASSACHUSETTS

ASSESSORS' MAP

FISCAL YEAR 2016

1 inch = 100 feet

0 25 50 100 Feet

WARNING

THIS MAP IS FOR ASSESSMENT PURPOSES ONLY-DO NOT USE FIGURES FOR WRITING DEEDS.

Locator

Legend

- Parcel
- Parcels with Combined Ownership
- Public Road Right of Way
- Private Road Right of Way
- Easement
- Historic Parcel Boundary
- Miscellaneous
- (4) Neighboring Assessors Map Number
- (12) Builders/Subdivision Plan Lot Number
- **45** Parcel Number
- **12,500 SF** Parcel Area in Square Feet
- **1.5 Ac** Parcel Area in Acres
- 234.56' Parcel Line Dimension

Map created by CGIS Mapping
www.cgismapping.com
May 19, 2015

Assessors' Map No.:

19